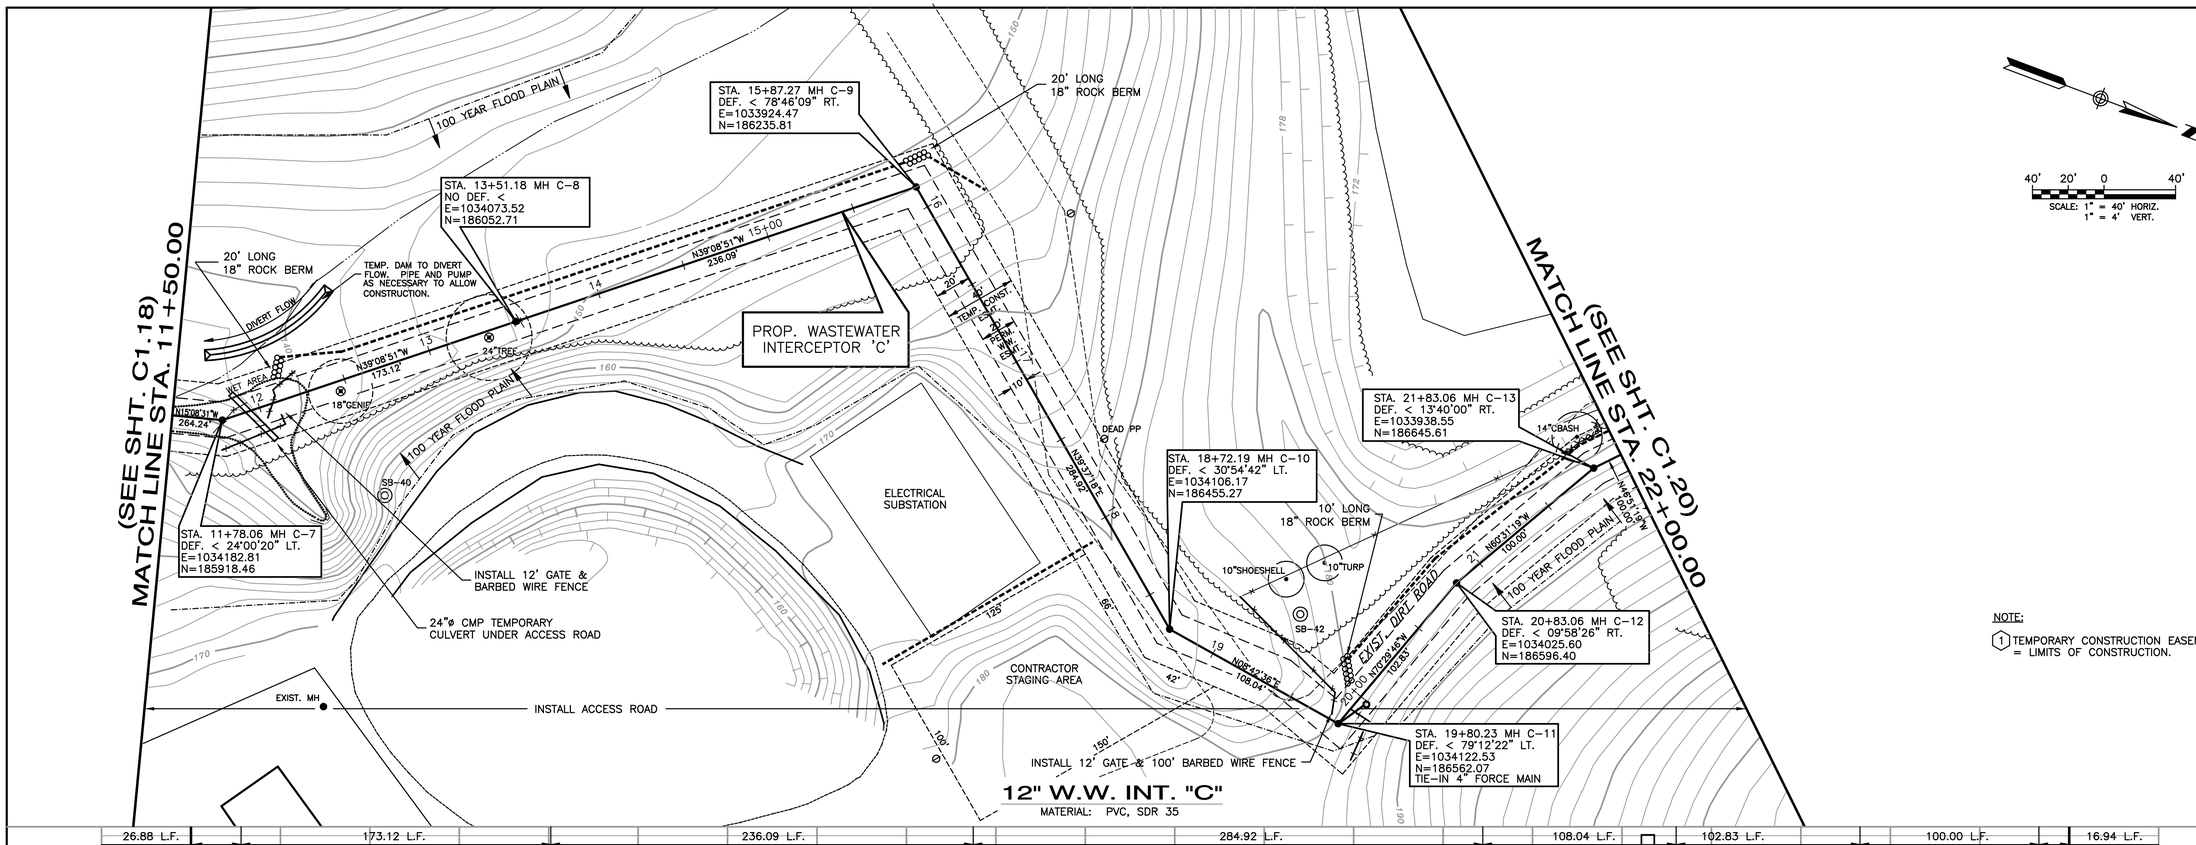

40' 20' 0 40'
SCALE: 1" = 40' HORIZ.
1" = 4' VERT.

NOTE:
(1) TEMPORARY CONSTRUCTION EASEMENT = LIMITS OF CONSTRUCTION.

Rev	Date	Description	By
D	12/15/99	BID SET	KUHR
C	6/30/97	FINAL - NOT SEALED	KUHR
B	5/30/97	90% SUBMITTAL TO CLIENT	KUHR
A	3/14/97	50% SUBMITTAL TO CLIENT	KUHR

Job No. 729451
Designed JCN
Drawn JCN
Checked KUHR
Reviewed
Approved KUHR
Reg. No. 512-TE
Date 6-6-99

Issue Certification

ORIGINAL SEALED BY KENNETH M. KUHR; ON FILE AT PARSONS ENGINEERING SCIENCE AUSTIN, TEXAS

PARSONS ENGINEERING SCIENCE, INC.
AUSTIN, TEXAS
(512) 719-6000

GOVERNMENT OF THE VIRGIN ISLANDS
DEPARTMENT OF PUBLIC WORKS

MANGROVE LAGOON REGIONAL WASTEWATER COLLECTION SYSTEM AND LANDSIDE OCEAN OUTFALL

WASTEWATER INTERCEPTOR 'C' STA. 11+50.00 TO STA. 22+00.00 PLAN & PROFILE

DRAWING NO. C1.19
REV. D

VIC-C119