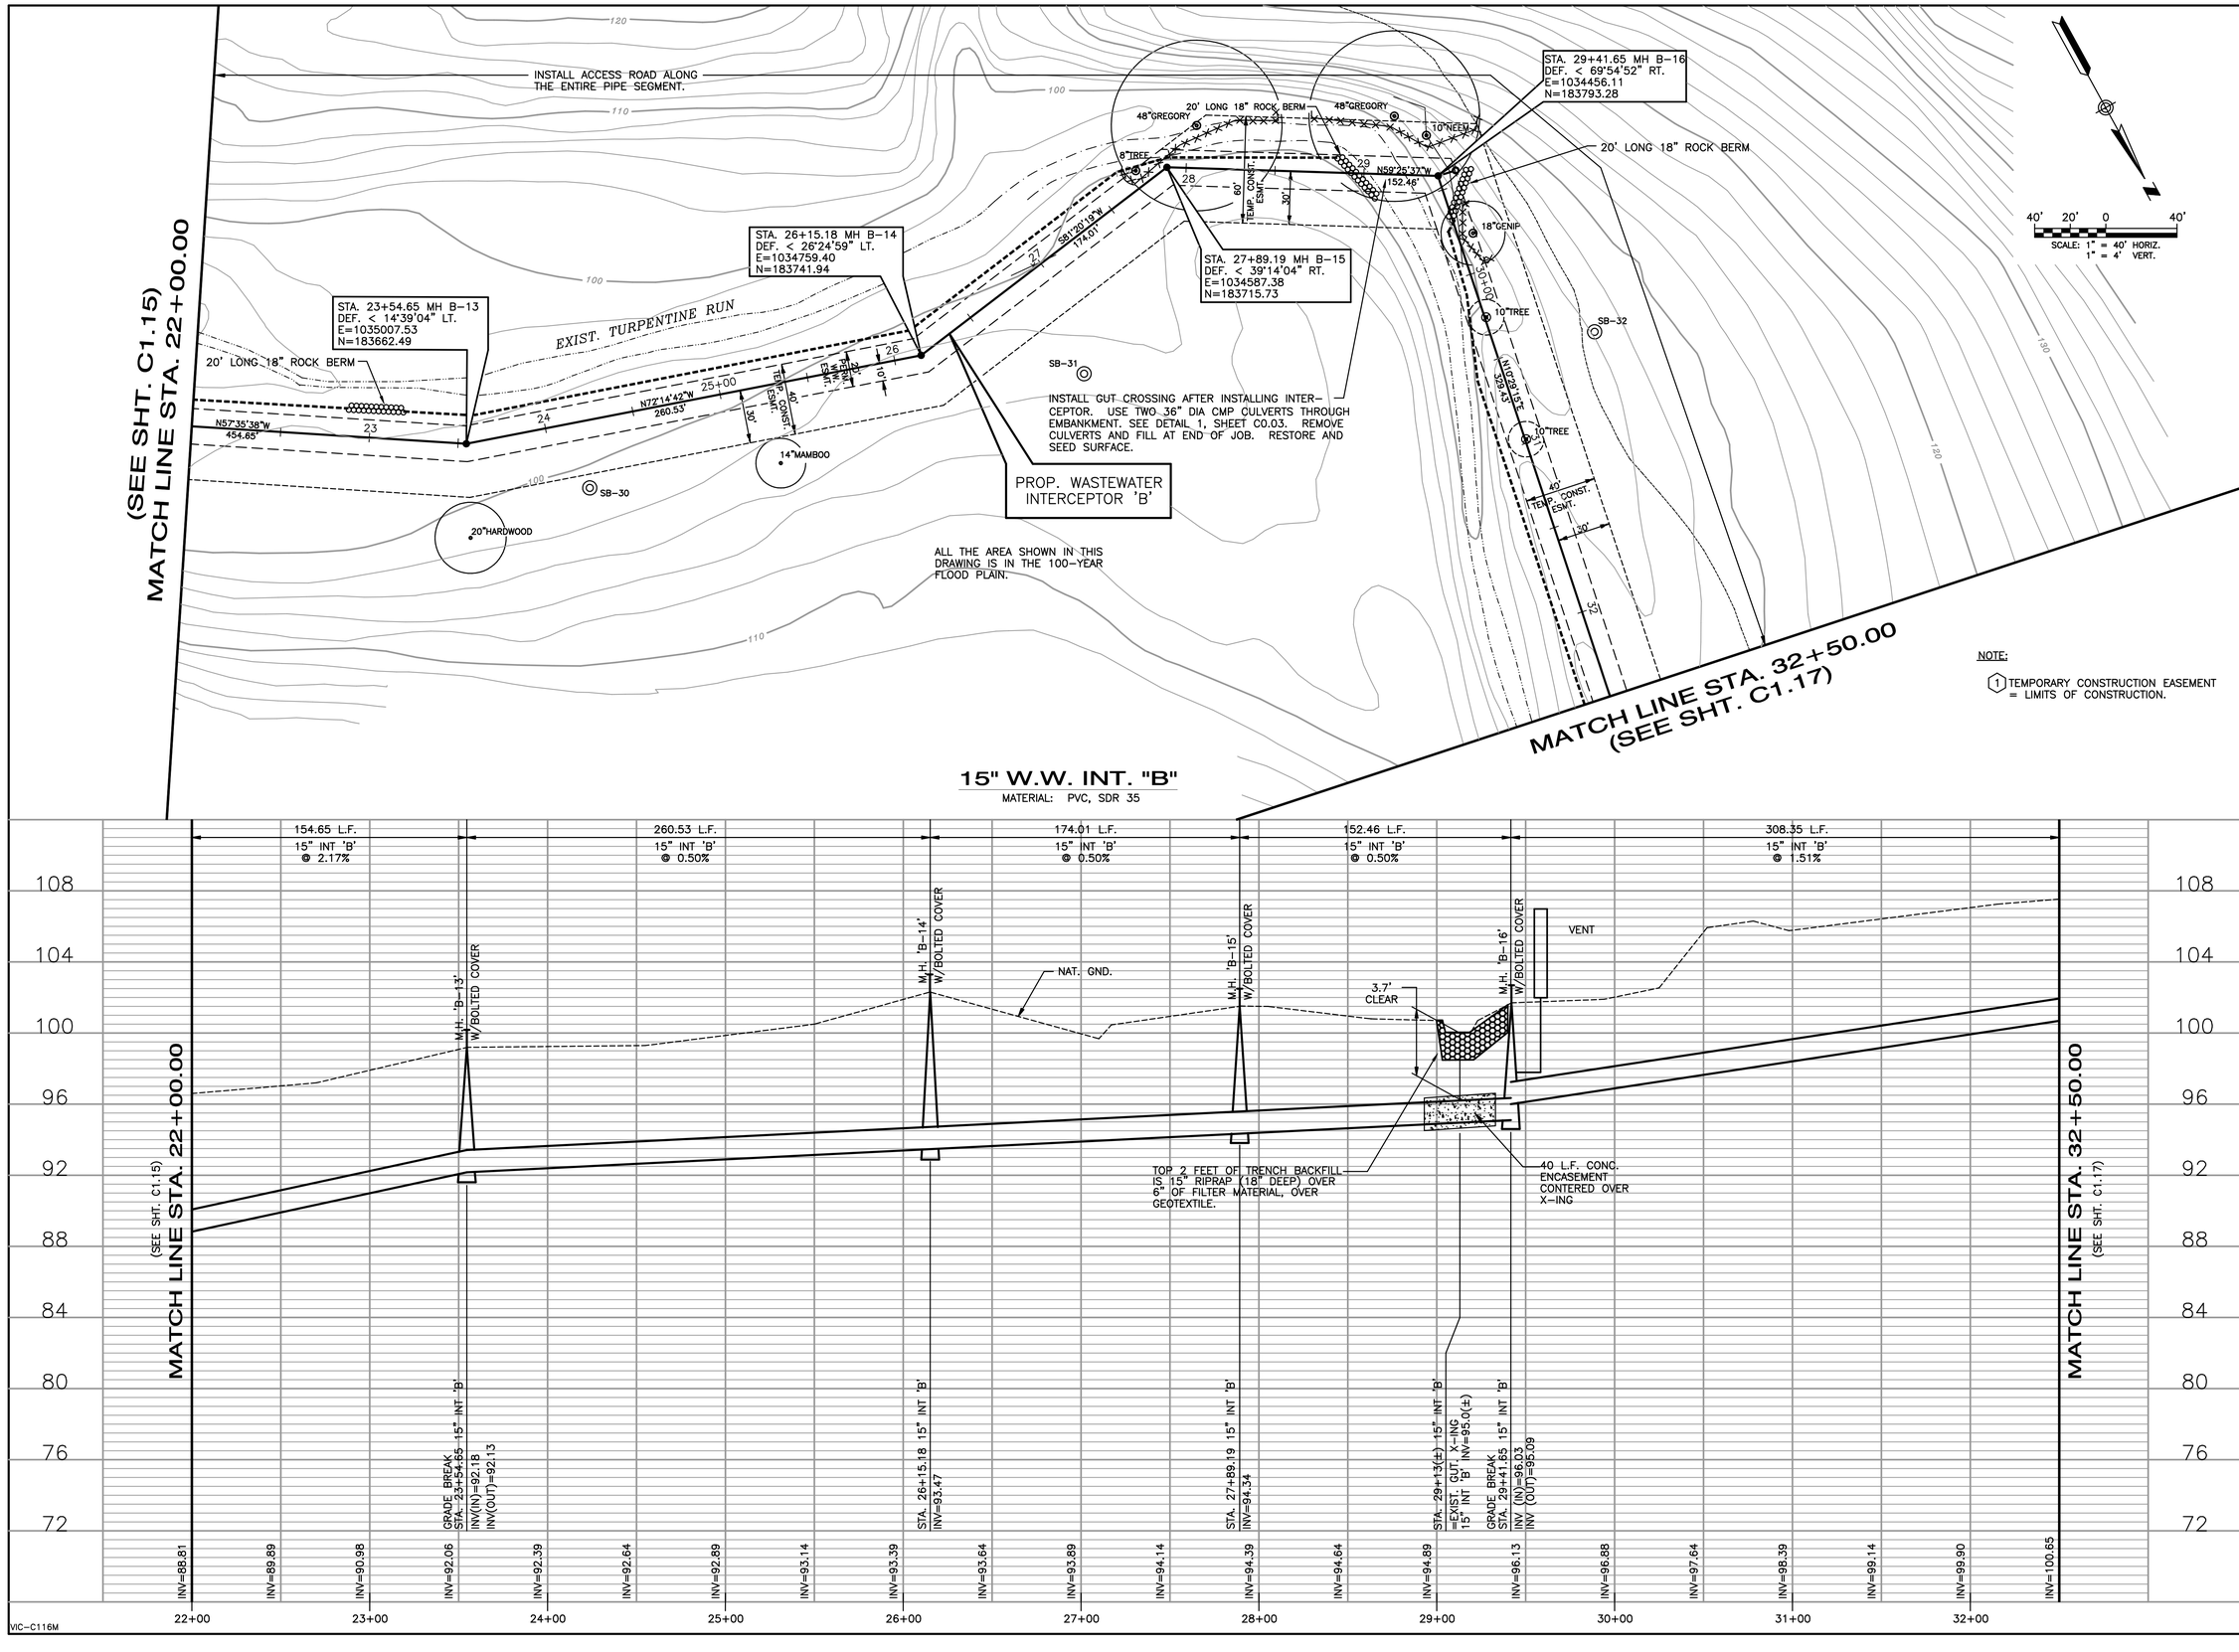

15" W.W. INT. "B"

MATERIAL: PVC, SDR 35

VIC-C116M

By	Description	Date	Rev
KUHR	BID SET	12/15/99	D
KUHR	FINAL - NOT SEALED	6/30/97	C
KUHR	90% SUBMITTAL TO CLIENT	5/30/97	B
KUHR	50% SUBMITTAL TO CLIENT	3/14/97	A

Job No. 729451
Designed JCN
Drawn JCN
Checked KUHR
Reviewed
Approved KUHR
Reg. No. 512-TE
Date 6-6-99

Issue Certification

ORIGINAL SEALED BY KENNETH M. KUHR; ON FILE AT PARSONS ENGINEERING SCIENCE AUSTIN, TEXAS

PARSONS ENGINEERING SCIENCE, INC.
AUSTIN, TEXAS
(512) 719-6000

GOVERNMENT OF THE VIRGIN ISLANDS
DEPARTMENT OF PUBLIC WORKS

MANGROVE LAGOON REGIONAL WASTEWATER COLLECTION SYSTEM AND LANDSIDE OCEAN OUTFALL

WASTEWATER INTERCEPTOR 'B'
STA. 22+00.00 TO STA. 32+50.00
PLAN & PROFILE

DRAWING NO. C1.16
REV. D